Drawing Plotted: 31 Oct 2016 19:52

PROPOSED OFFTAKES

Drawing no.	Site Name
014	Robbins United Nurseries
018	White Hills Cemetery
024	Epsom Primary School
025	Ridley Agri Products
029	Rodney St Reserve
031	Bendigo Cemetery

ISOLATION VALVES

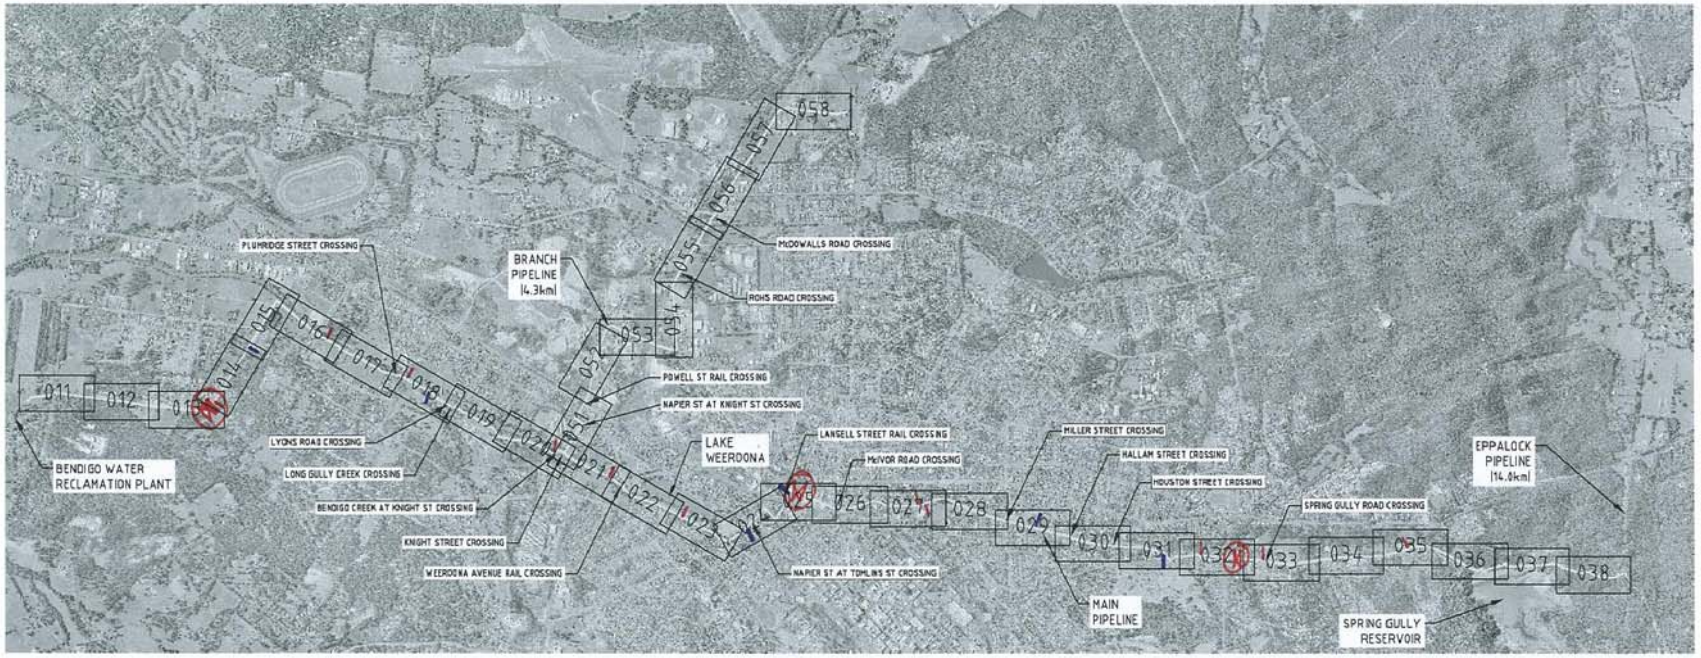

DESIGNED OFFTAKES

Drawing no.	Site Name	Drawing no.	Site Name
014	Jackass Flat	032	Athletics Complex
016	Botanic Gardens/White Hills	033	Spring Gully Soccer Club
018	White Hills Primary	035	Spring Gully Recreation Reserve
020	White Hills Tech		
021	Weeroona Oval		
023	Weeroona Park		
027	Kennington Park		
027	Ewing Park		

FOR CONSTRUCTION

No.	Revision	By	Chk	Appd	Date
1	ISSUE FOR CONSTRUCTION	KEB	SCD	DAP	26.11.16
0	ISSUE FOR TENDER	KEB	SCD	DAP	19.09.16

Drawing Originator: BECO Engineers • Planners • Managers

Original Scale (A1) 1:20000 Reduced Scale (A3) 1:40000

Design	S. DYE	AUG-16	Approved For Construction* D. PAPPS
Drawn	K. BRYANT	AUG-16	
Dwg Verifier	J. SHIRLEY	09.09.16	
Dwg Check	A. PENNELL	09.09.16	Date 26.11.16

* Refer to Revision 1 for Original Signature

Client: Coliban WATER

Project: EPSOM SPRING GULLY RECYCLED WATER

Title: PIPELINE ALIGNMENT KEY PLAN

Discipline: CIVIL ENGINEERING

Drawing No. 3552306-304-C-001 Rev. 1

Document No. 3552306-304-C-001.dwg

DO NOT SCALE

IF IN DOUBT ASK.